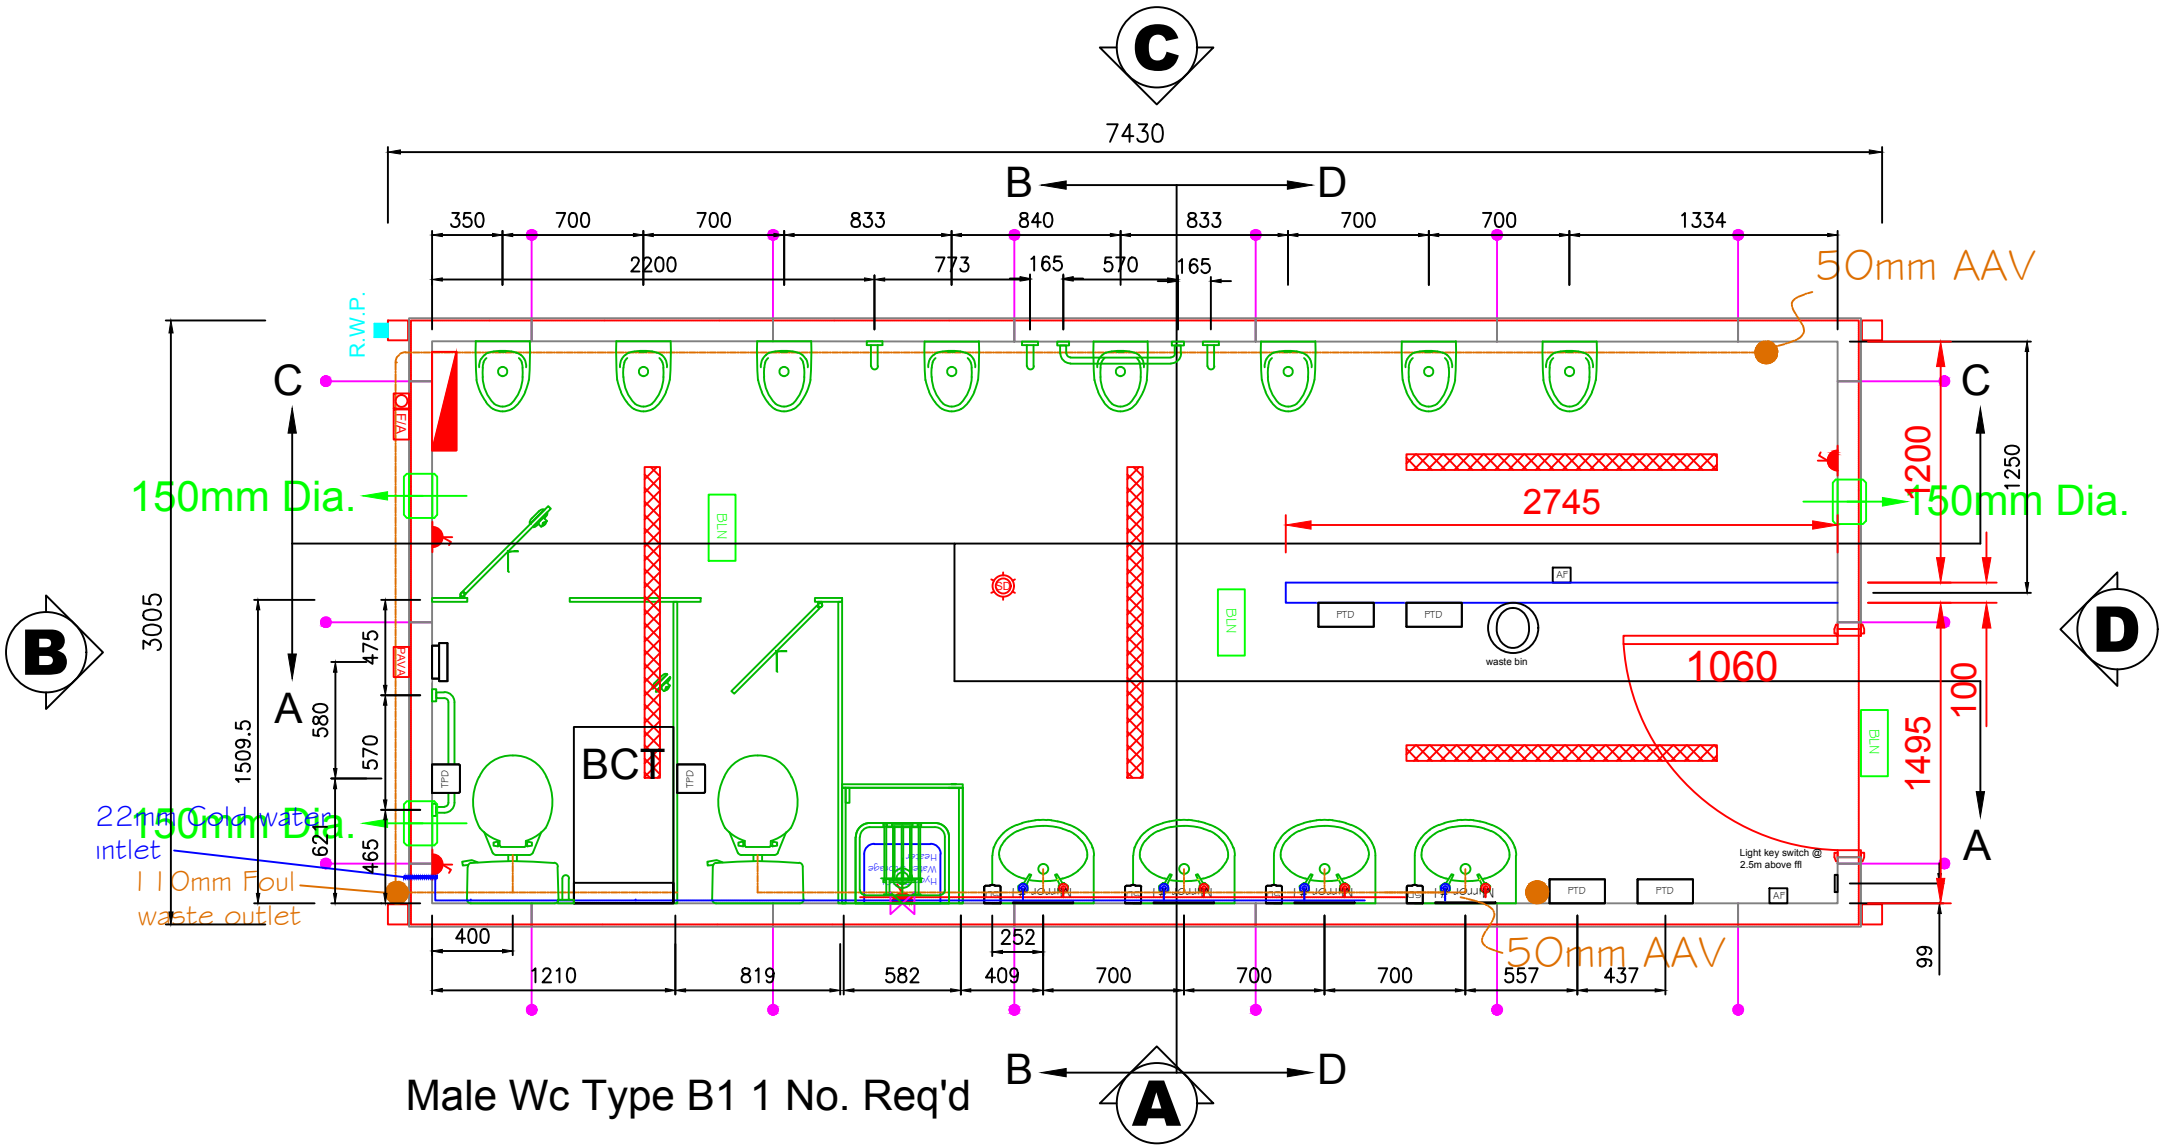

Male Wc Type B1 1 No. Req'd