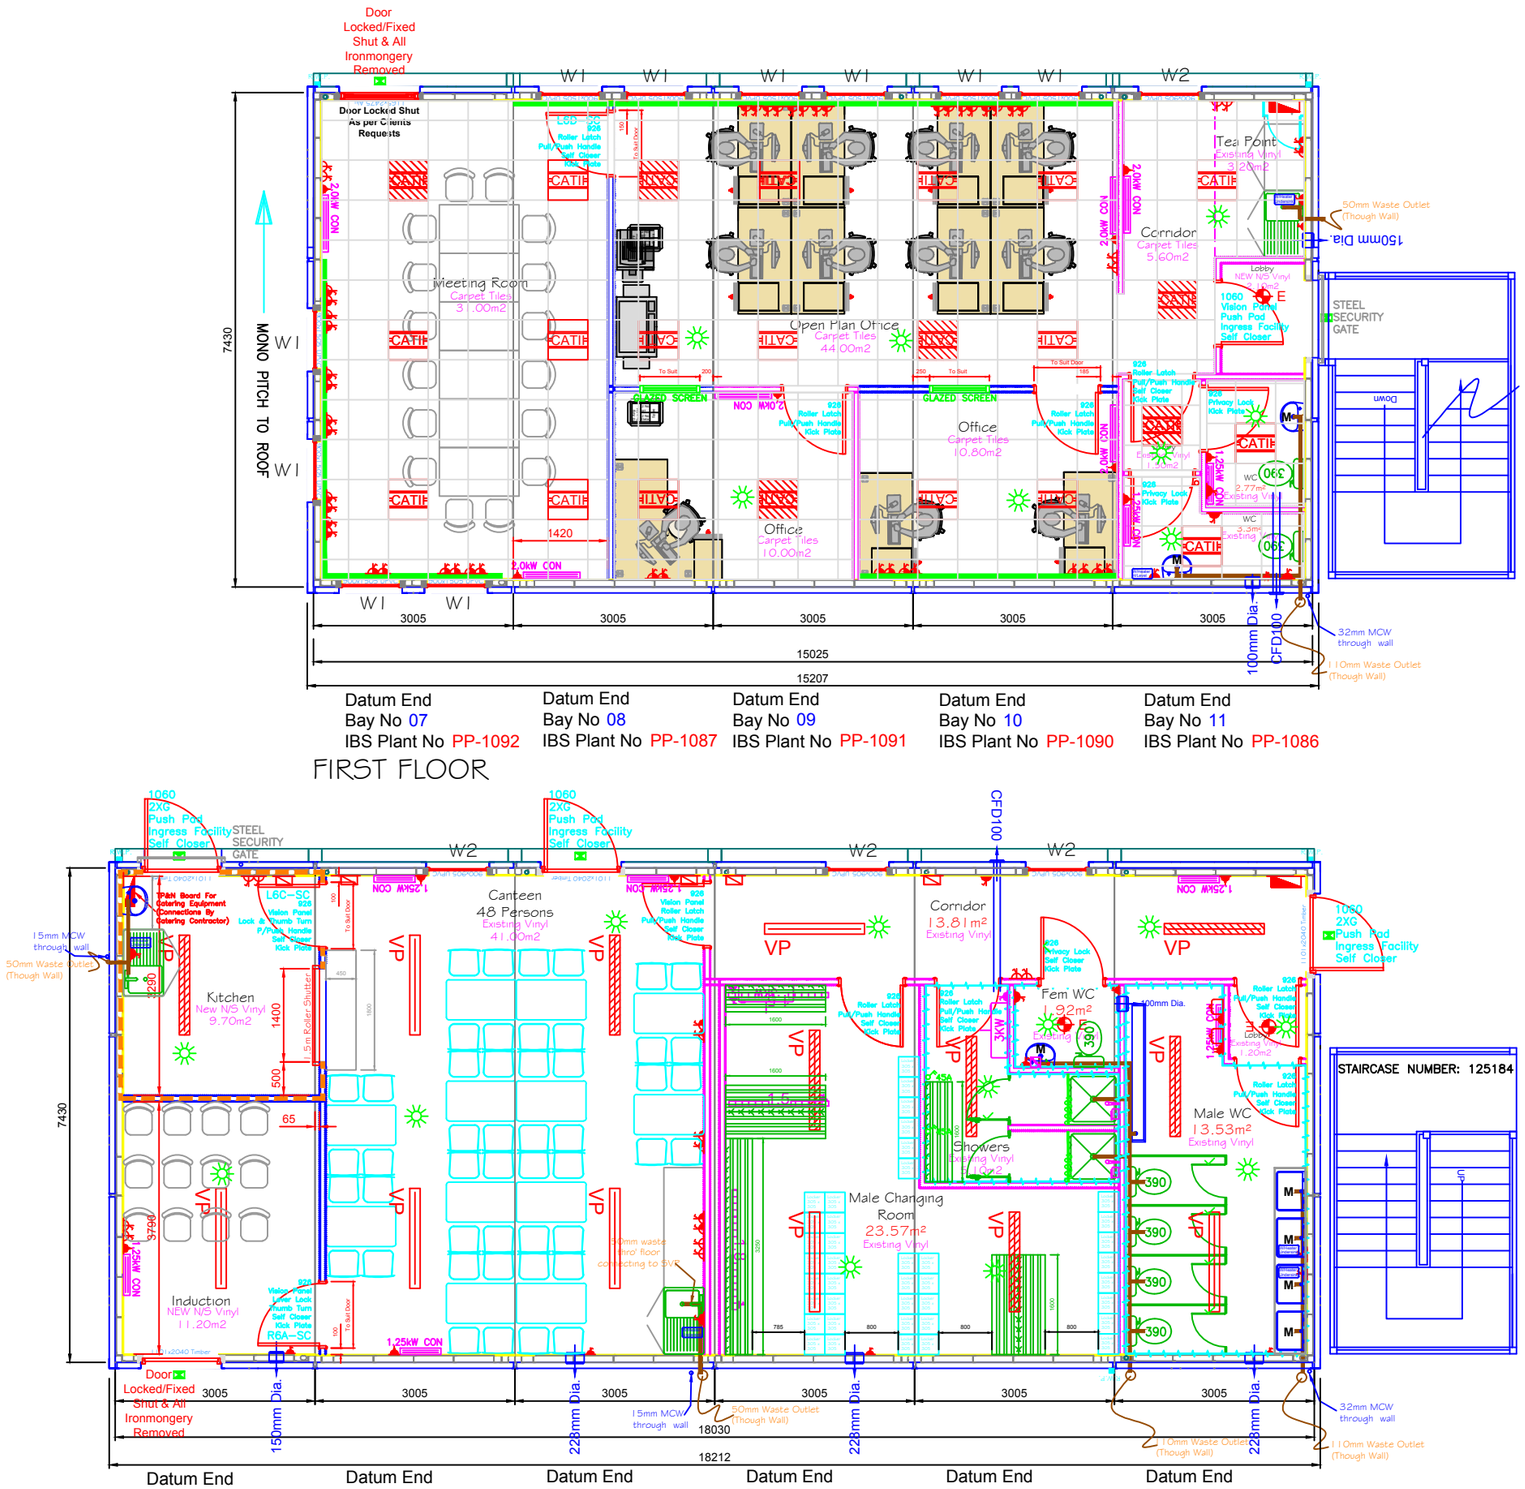
Door Locked/Fixed Shut & All Ironmongery Removed
Door Locked Shut As per Clients Requests
W1
W2
Meeting Room
Carpet Tiles
31.00m2
Open Plan Office
Carpet Tiles
44.00m2
Office
Carpet Tiles
10.80m2
Office
Carpet Tiles
10.00m2
Corridor
Carpet Tiles
5.60m2
Tea Point
Existing Vinyl
3.25m2
Lobby
NEW NS Vinyl
2.40m2
STEEL SECURITY GATE
50mm Waste Outlet (Though Wall)
150mm Dia.
MONO PITCH TO ROOF
7430
1420
3005
15025
15207
100mm Dia.
CFD100
32mm MCW through wall
110mm Waste Outlet (Though Wall)
Datum End Bay No 07 IBS Plant No PP-1092
Datum End Bay No 08 IBS Plant No PP-1087
Datum End Bay No 09 IBS Plant No PP-1091
Datum End Bay No 10 IBS Plant No PP-1090
Datum End Bay No 11 IBS Plant No PP-1086
FIRST FLOOR
Canteen
48 Persons
Existing Vinyl
41.00m2
Kitchen
New NS Vinyl
9.70m2
Induction
NEW NS Vinyl
11.20m2
Corridor
13.81m²
Existing Vinyl
Fem WC
1.92m²
Existing Vinyl
Male WC
13.53m²
Existing Vinyl
Showers
Existing Vinyl
13m2
Male Changing Room
23.57m²
Existing Vinyl
STAIRCASE NUMBER: 125184
15mm MCW through wall
50mm Waste Outlet (Though Wall)
18030
18212
Datum End Bay No 01 IBS Plant No PP-1078
Datum End Bay No 02 IBS Plant No PP-1076
Datum End Bay No 03 IBS Plant No PP-1075
Datum End Bay No 04 IBS Plant No PP-1074
Datum End Bay No 05 IBS Plant No PP-1073
Datum End Bay No 06 IBS Plant No PP-1072
GROUND FLOOR