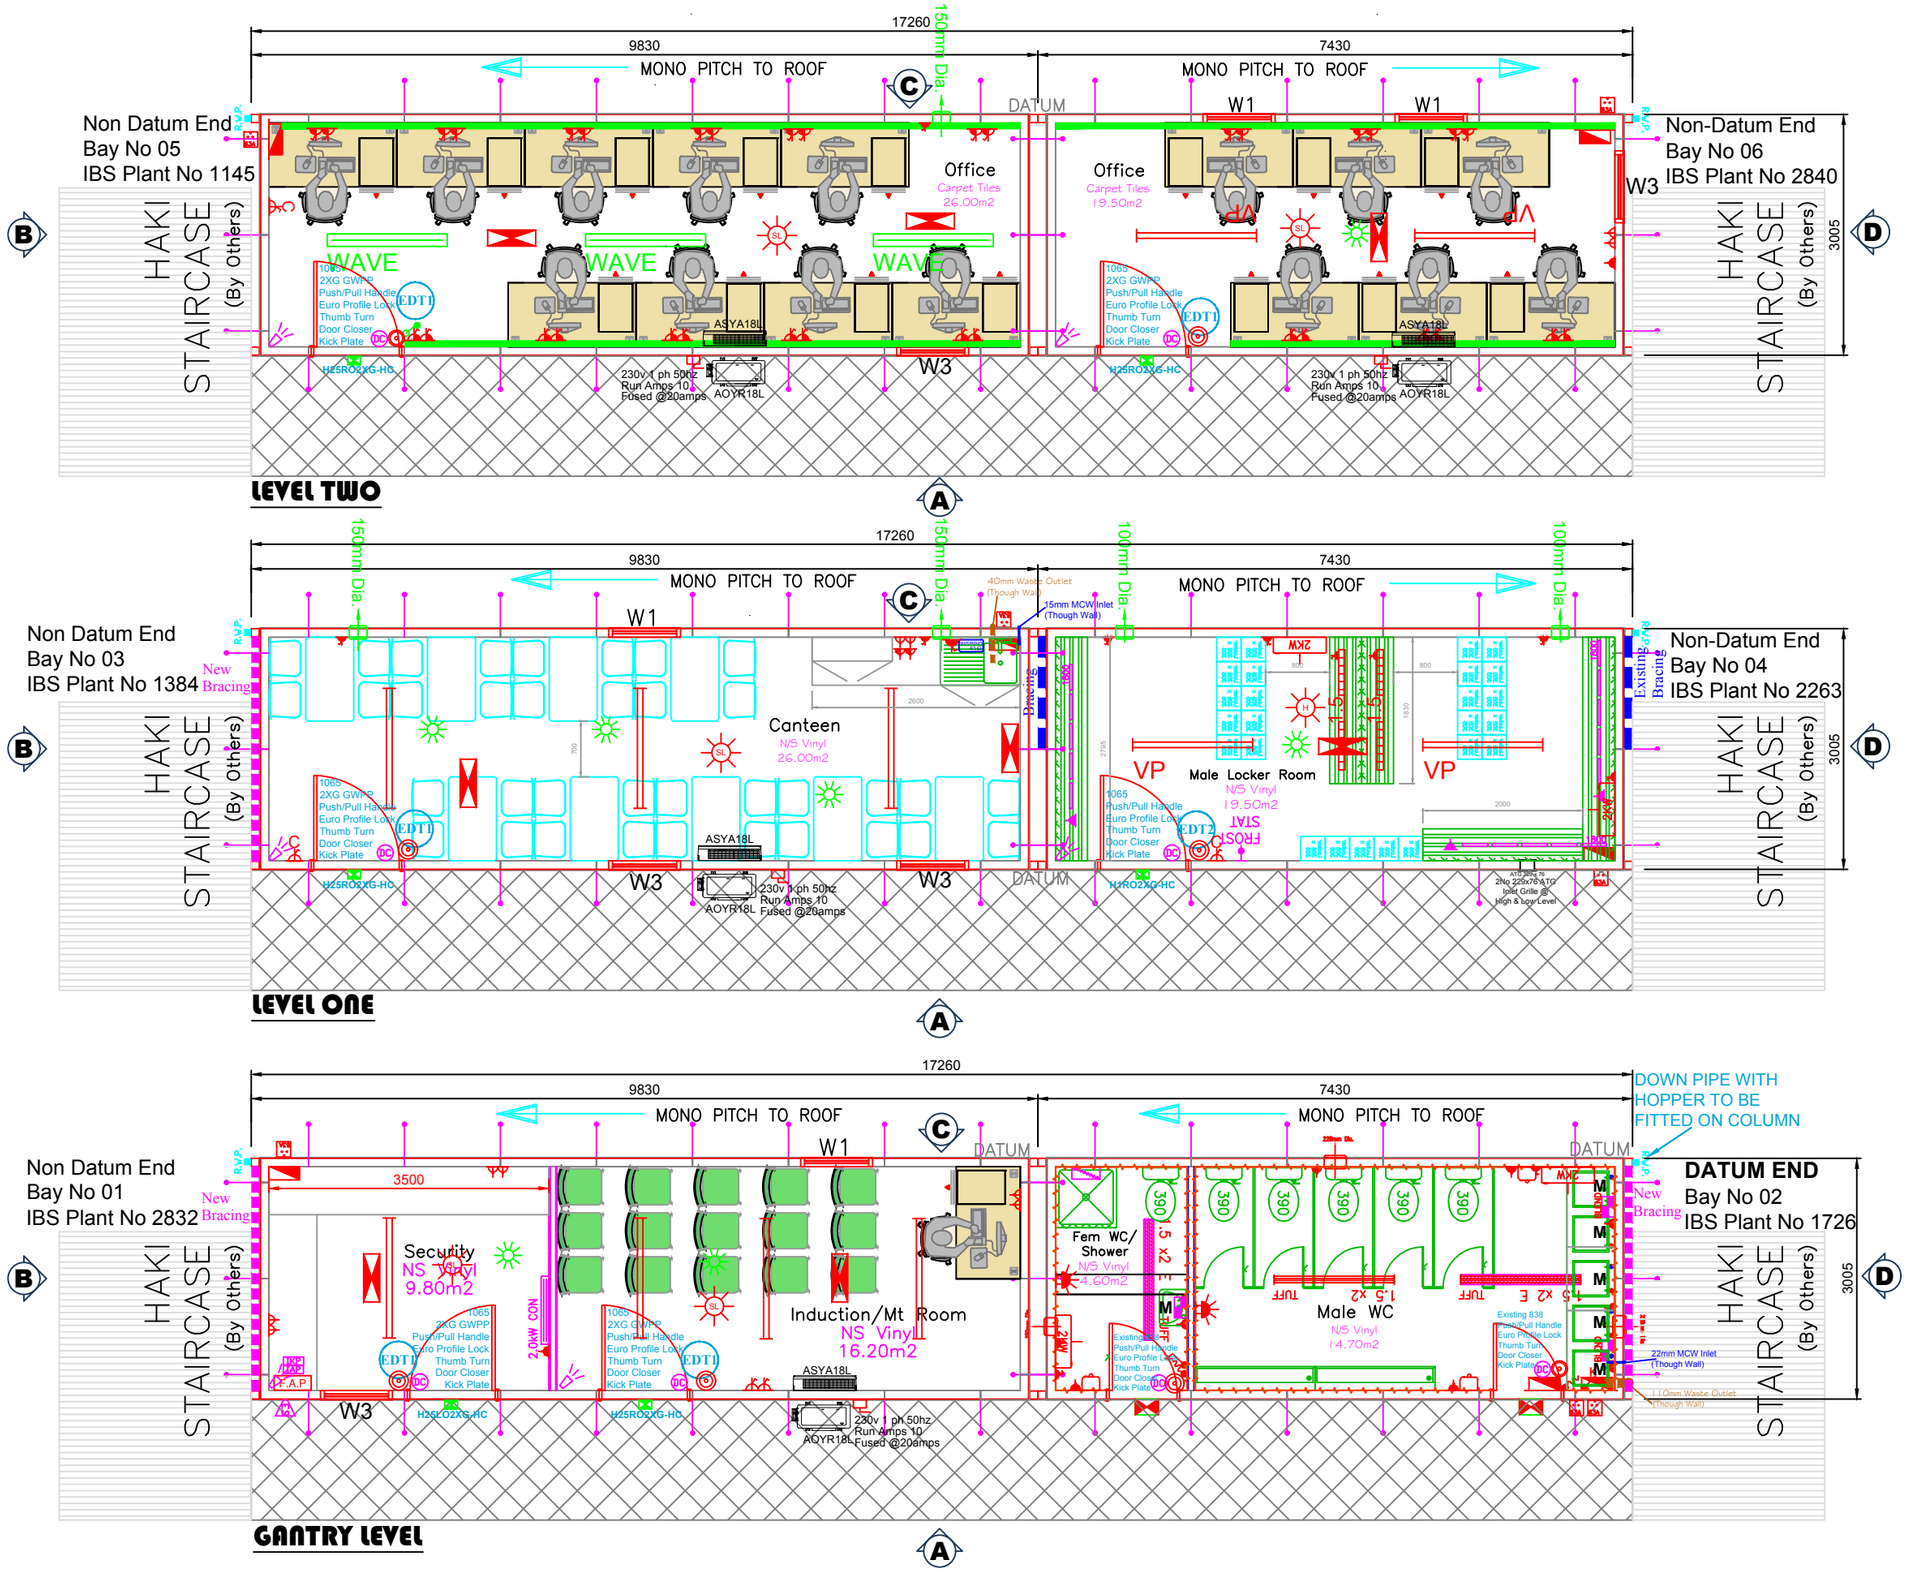
17260
9830
7430
MONO PITCH TO ROOF
MONO PITCH TO ROOF
150mm Dia.
DATUM
Non Datum End
Bay No 05
IBS Plant No 1145
Non-Datum End
Bay No 06
IBS Plant No 2840
HAKI STAIRCASE (By Others)
Office
Carpet Tiles
26.00m2
Office
Carpet Tiles
19.50m2
WAVE
WAVE
WAVE
W1
W1
W3
W3
EDT1
ASYA18L
AOYR18L
230v 1 ph 50hz
Run Amps 10
Fused @20amps
H25R02XG-HC
3005
LEVEL TWO
Non Datum End
Bay No 03
IBS Plant No 1384
New Bracing
Non-Datum End
Bay No 04
IBS Plant No 2263
Existing Bracing
Canteen
N/S Vinyl
26.00m2
Male Locker Room
N/S Vinyl
19.50m2
VP
VP
W1
W3
W3
EDT1
EDT2
ASYA18L
AOYR18L
H25R02XG-HC
H2R02XG-HC
LEVEL ONE
Non Datum End
Bay No 01
IBS Plant No 2832
New Bracing
DATUM END
Bay No 02
IBS Plant No 1726
DOWN PIPE WITH HOPPER TO BE FITTED ON COLUMN
Security
NS Vinyl
9.80m2
Induction/Mt Room
NS Vinyl
16.20m2
Fem WC/ Shower
N/S Vinyl
4.60m2
Male WC
N/S Vinyl
14.70m2
W1
W3
EDT1
ASYA18L
AOYR18L
H25L02XG-HC
H25R02XG-HC
22mm MCW Inlet (Though Wall)
GANTRY LEVEL