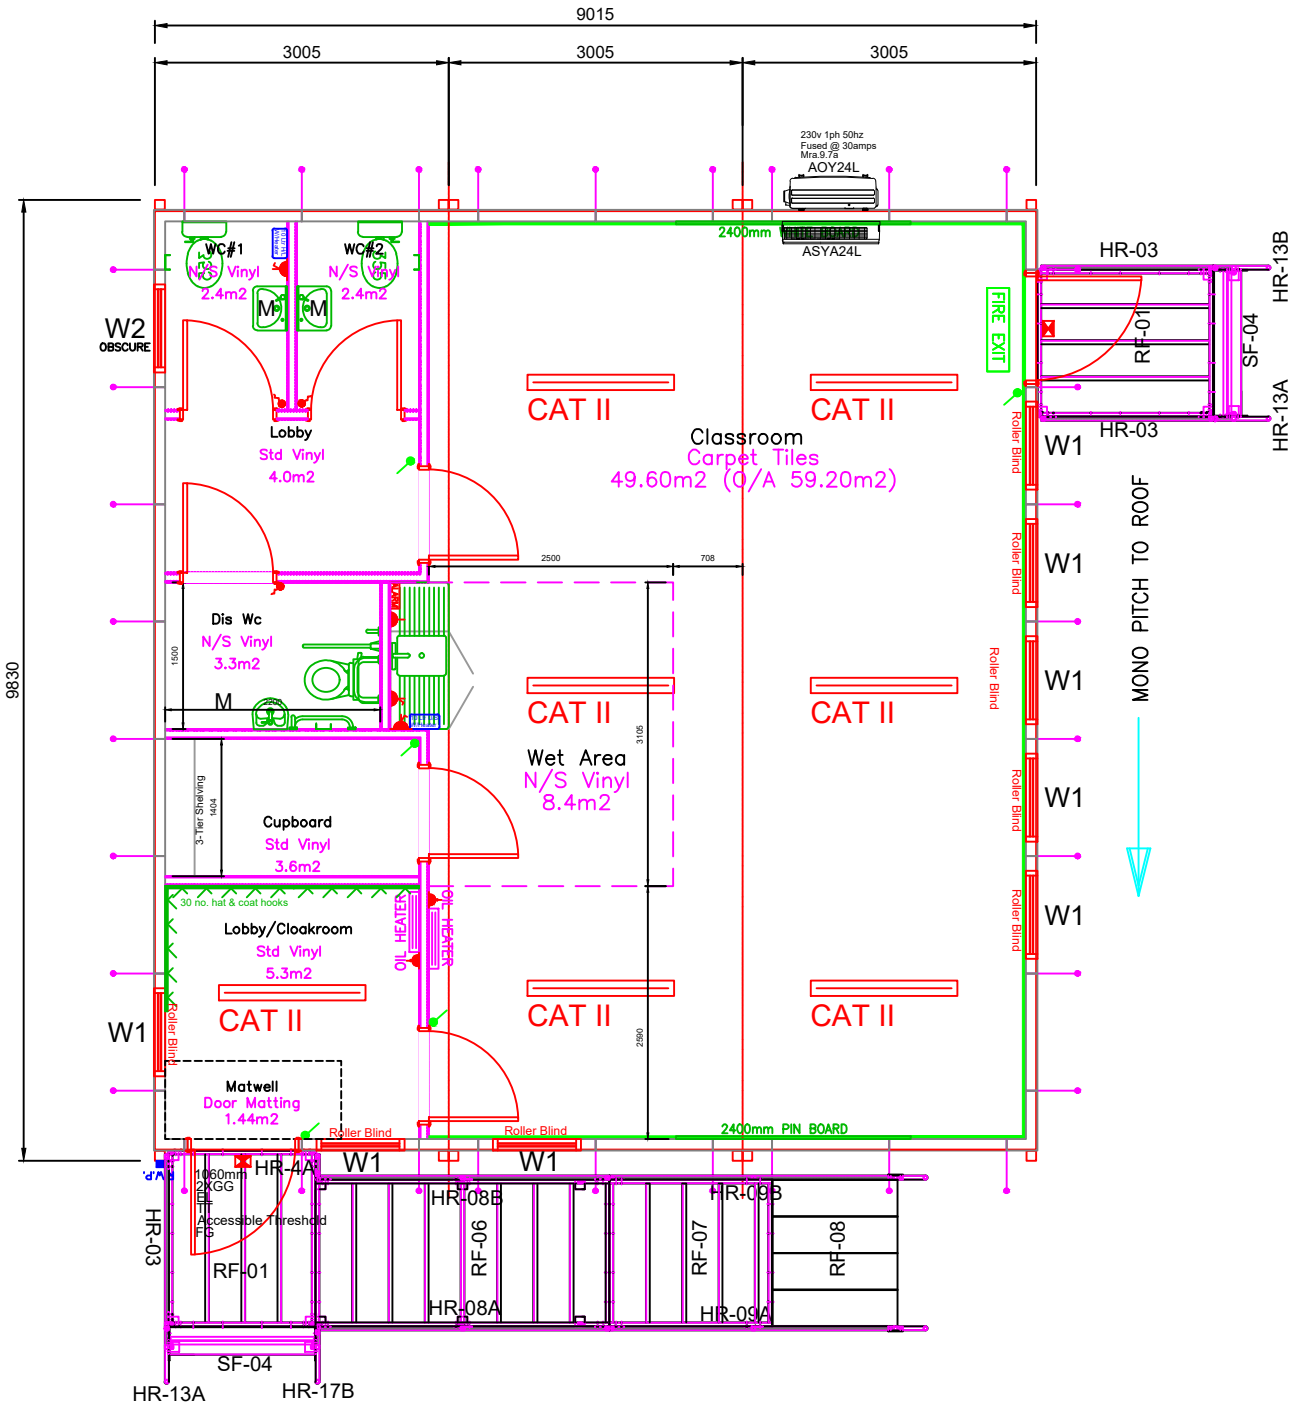
9015
3005
3005
3005
9830
230v 1ph 50hz
Fused @ 30amps
Mra.9.7a
AOY24L
ASYA24L
2400mm
WC#1
N/S Vinyl
2.4m2
WC#2
N/S Vinyl
2.4m2
W2
OBSCURE
Lobby
Std Vinyl
4.0m2
CAT II
CAT II
Classroom
Carpet Tiles
49.60m2 (O/A 59.20m2)
FIRE EXIT
HR-03
HR-13B
RF-01
SF-04
HR-13A
HR-03
W1
Roller Blind
MONO PITCH TO ROOF
2500
708
Dis Wc
N/S Vinyl
3.3m2
1500
M
CAT II
CAT II
Wet Area
N/S Vinyl
8.4m2
3105
3-Tier Shelving
1404
Cupboard
Std Vinyl
3.6m2
30 no. hat & coat hooks
Lobby/Cloakroom
Std Vinyl
5.3m2
OIL HEATER
CAT II
CAT II
CAT II
2590
W1
Matwell
Door Matting
1.44m2
Roller Blind
Roller Blind
2400mm PIN BOARD
W1
W1
HR-4A
1060mm
2KGG
FF
FG
Accessible Threshold
HR-03
RF-01
HR-08B
RF-06
HR-08A
HR-09B
RF-07
HR-09A
RF-08
SF-04
HR-13A
HR-17B