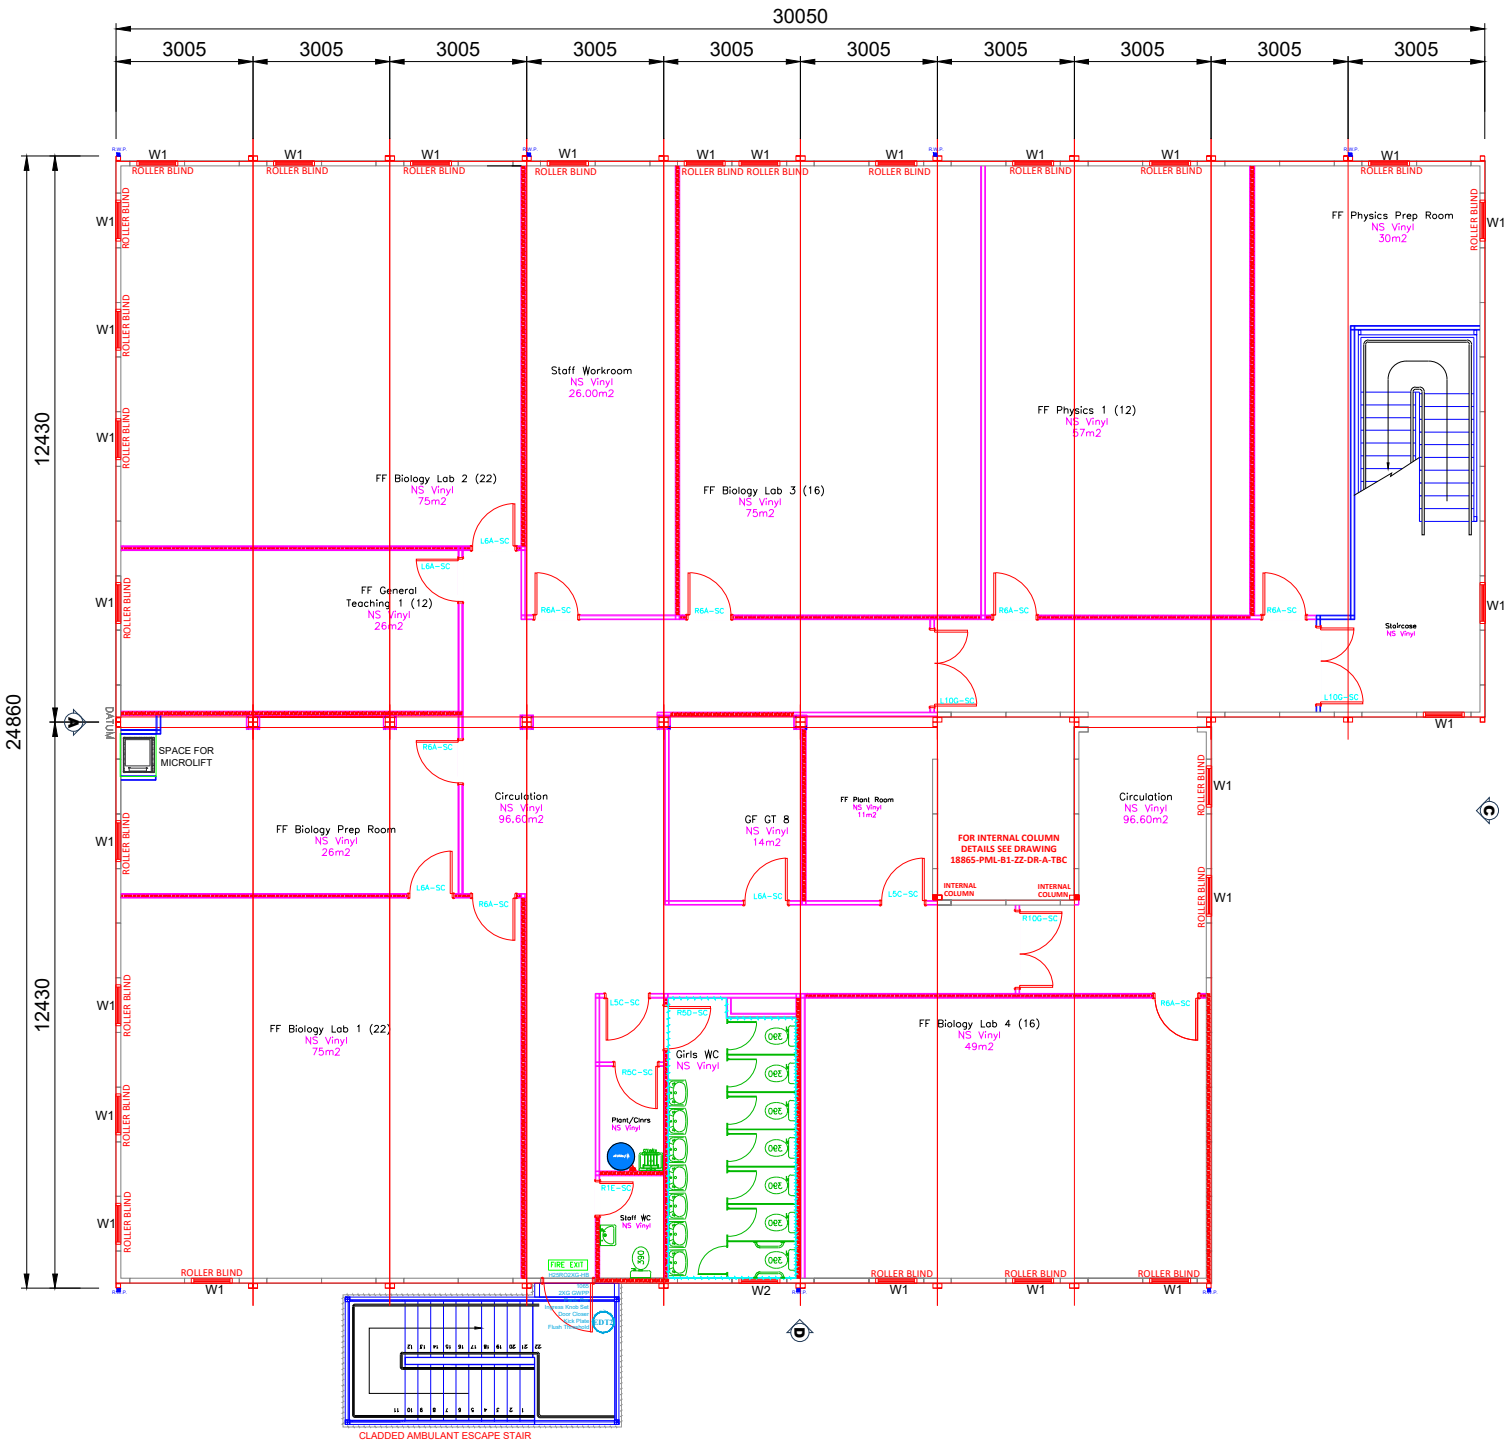
30050
3005
24860
12430
FF Physics Prep Room
NS Vinyl
30m2
Staff Workroom
NS Vinyl
26.00m2
FF Physics 1 (12)
NS Vinyl
57m2
FF Biology Lab 2 (22)
NS Vinyl
75m2
FF Biology Lab 3 (16)
NS Vinyl
75m2
FF General Teaching 1 (12)
NS Vinyl
26m2
Staircase
NS Vinyl
SPACE FOR MICROLIFT
Circulation
NS Vinyl
96.60m2
FF Biology Prep Room
NS Vinyl
26m2
GF GT 8
NS Vinyl
14m2
FF Plant Room
NS Vinyl
11m2
FOR INTERNAL COLUMN DETAILS SEE DRAWING 18865-PML-B1-ZZ-DR-A-TBC
INTERNAL COLUMN
Circulation
NS Vinyl
96.60m2
FF Biology Lab 1 (22)
NS Vinyl
75m2
Girls WC
NS Vinyl
FF Biology Lab 4 (16)
NS Vinyl
49m2
Plant/Cnrs
NS Vinyl
Staff WC
NS Vinyl
FIRE EXIT
CLADDED AMBULANT ESCAPE STAIR
ROLLER BLIND
W1
W2

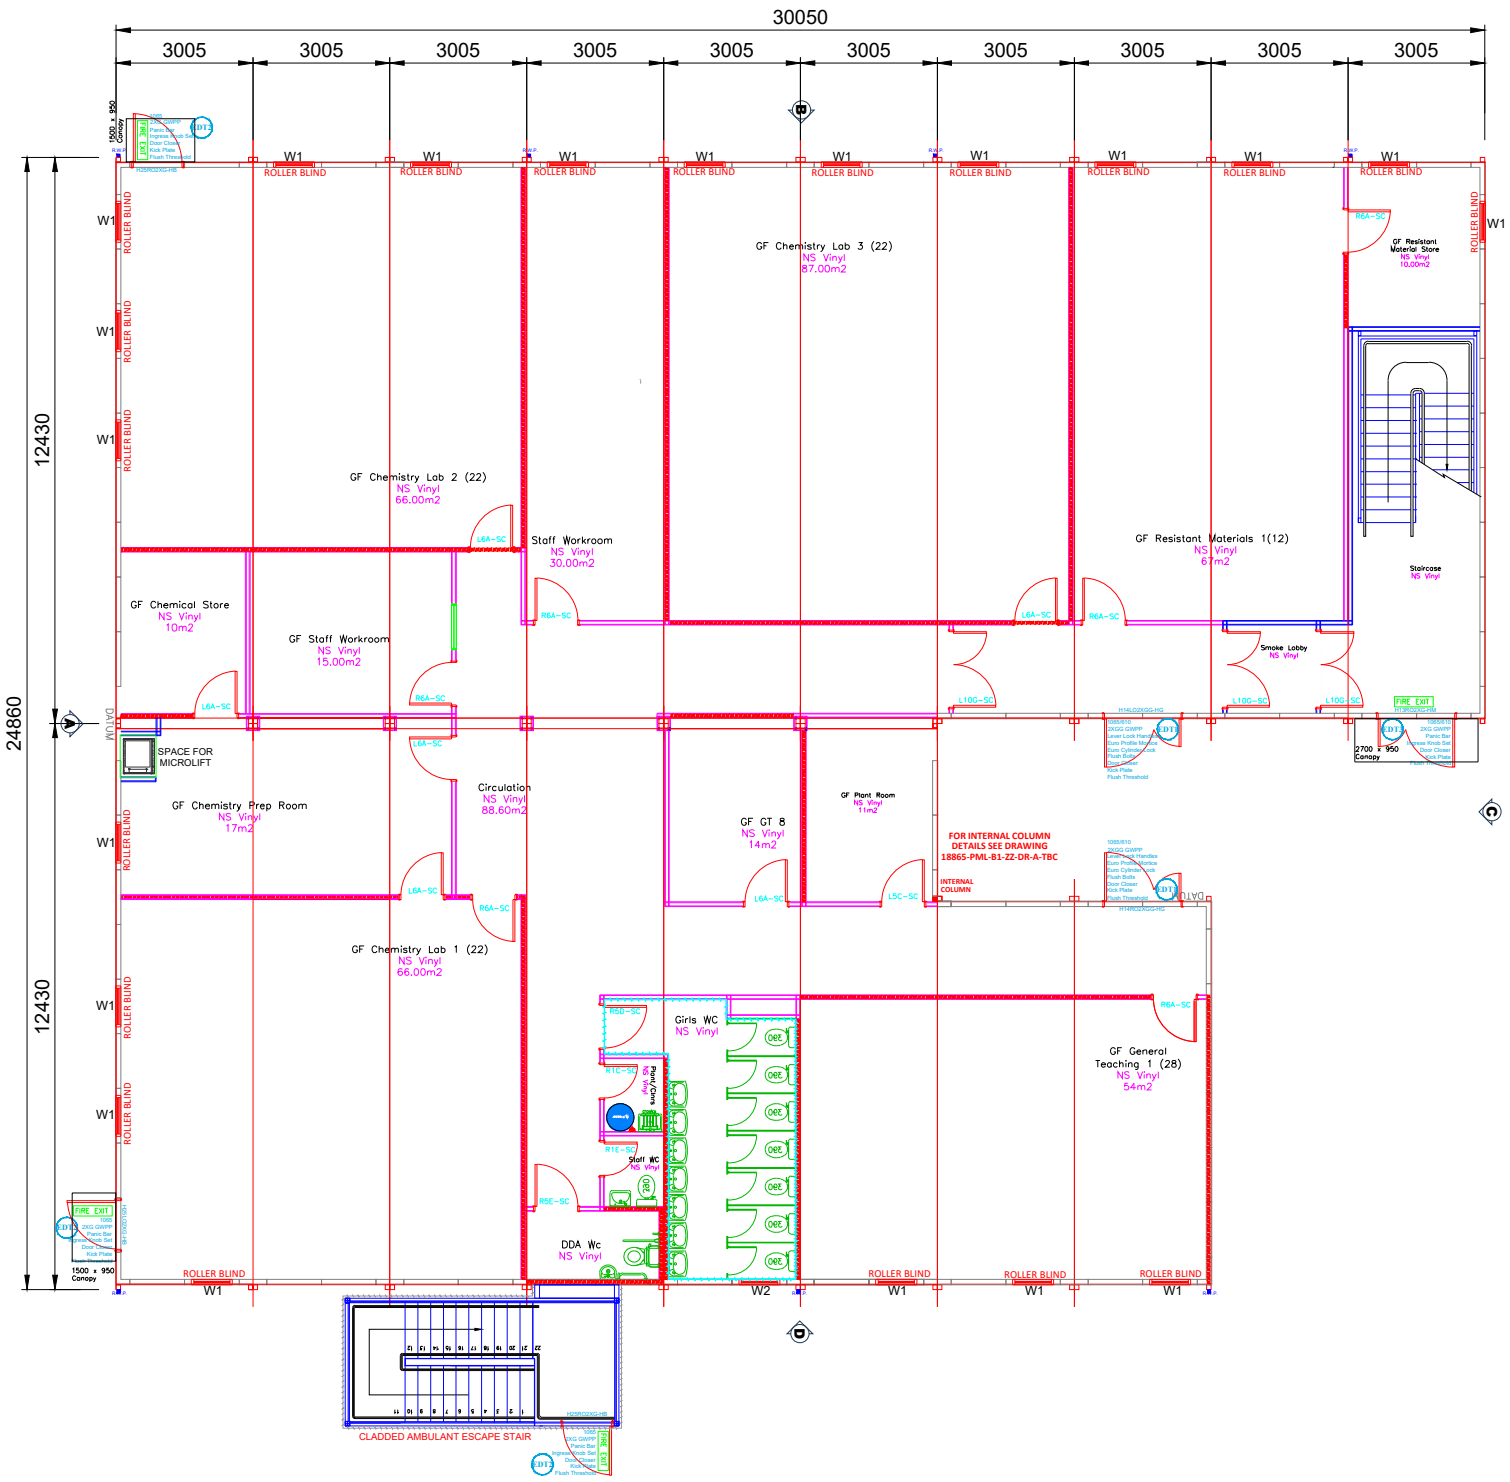
30050
3005
24860
12430
GF Chemistry Lab 3 (22)
NS Vinyl
87.00m2
GF Resistant Material Store
NS Vinyl
10.00m2
GF Chemistry Lab 2 (22)
NS Vinyl
66.00m2
Staff Workroom
NS Vinyl
30.00m2
GF Resistant Materials 1(12)
NS Vinyl
67m2
Staircase
NS Vinyl
GF Chemical Store
NS Vinyl
10m2
GF Staff Workroom
NS Vinyl
15.00m2
Smoke Lobby
NS Vinyl
SPACE FOR MICROLIFT
GF Chemistry Prep Room
NS Vinyl
17m2
Circulation
NS Vinyl
88.60m2
GF GT 8
NS Vinyl
14m2
GF Plant Room
NS Vinyl
11m2
FOR INTERNAL COLUMN DETAILS SEE DRAWING 18865-PML-B1-ZZ-DR-A-TBC
INTERNAL COLUMN
GF Chemistry Lab 1 (22)
NS Vinyl
66.00m2
Girls WC
NS Vinyl
GF General Teaching 1 (28)
NS Vinyl
54m2
Plant/Cnrs
NS Vinyl
Staff WC
NS Vinyl
DDA Wc
NS Vinyl
FIRE EXIT
1500 x 950 Canopy
2700 x 950 Canopy
CLADDED AMBULANT ESCAPE STAIR
ROLLER BLIND
W1
W2