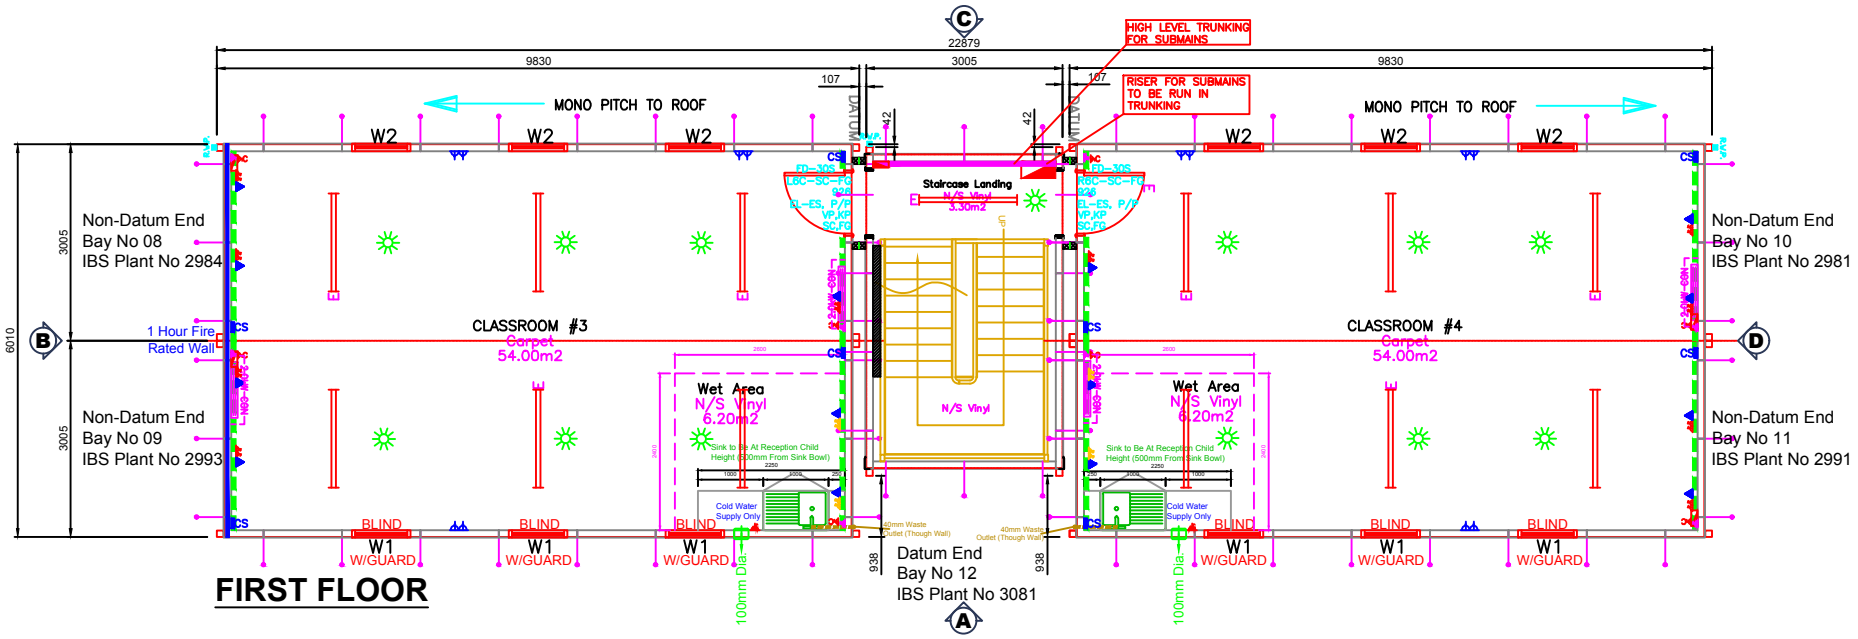

FIRST FLOOR

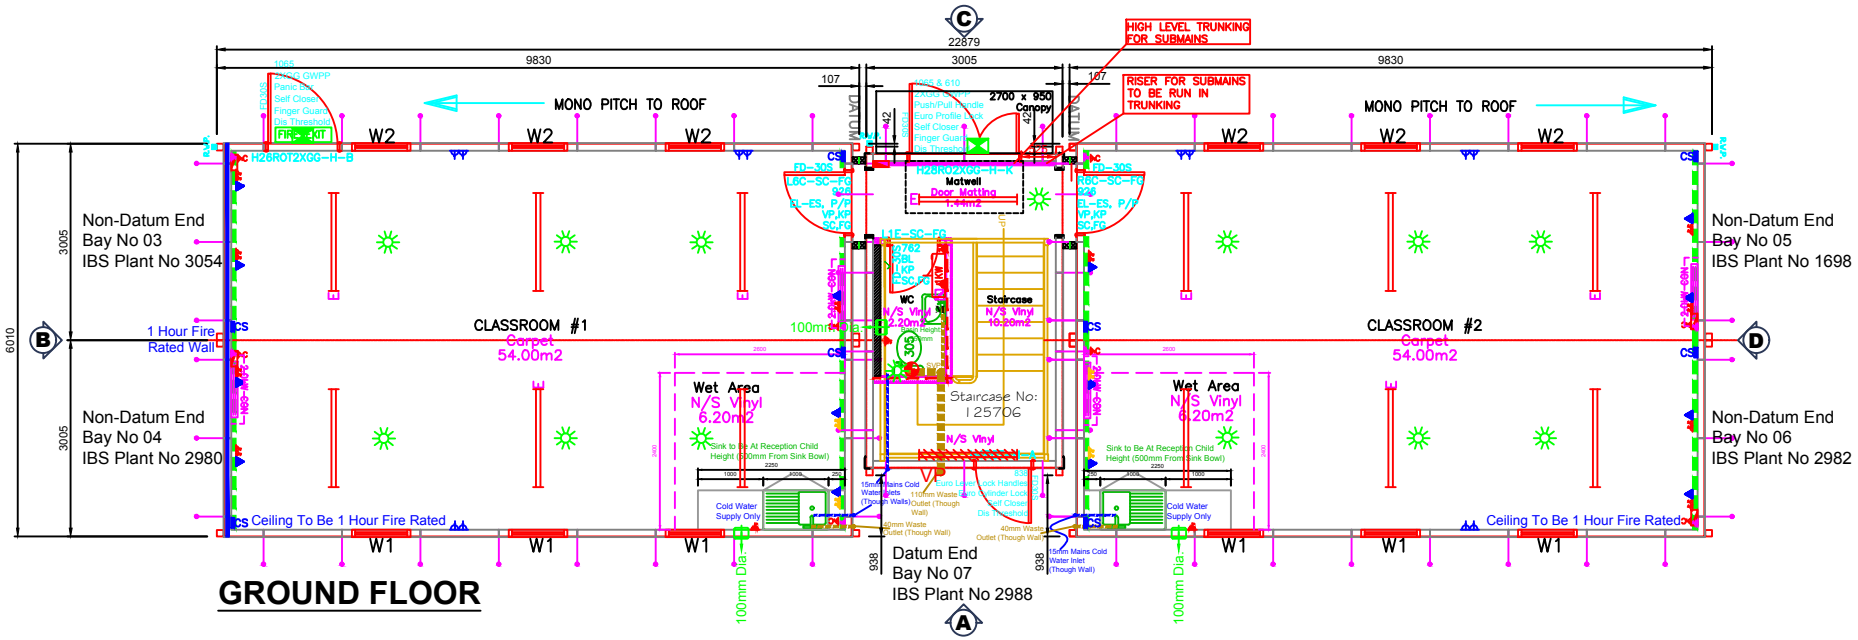

GROUND FLOOR